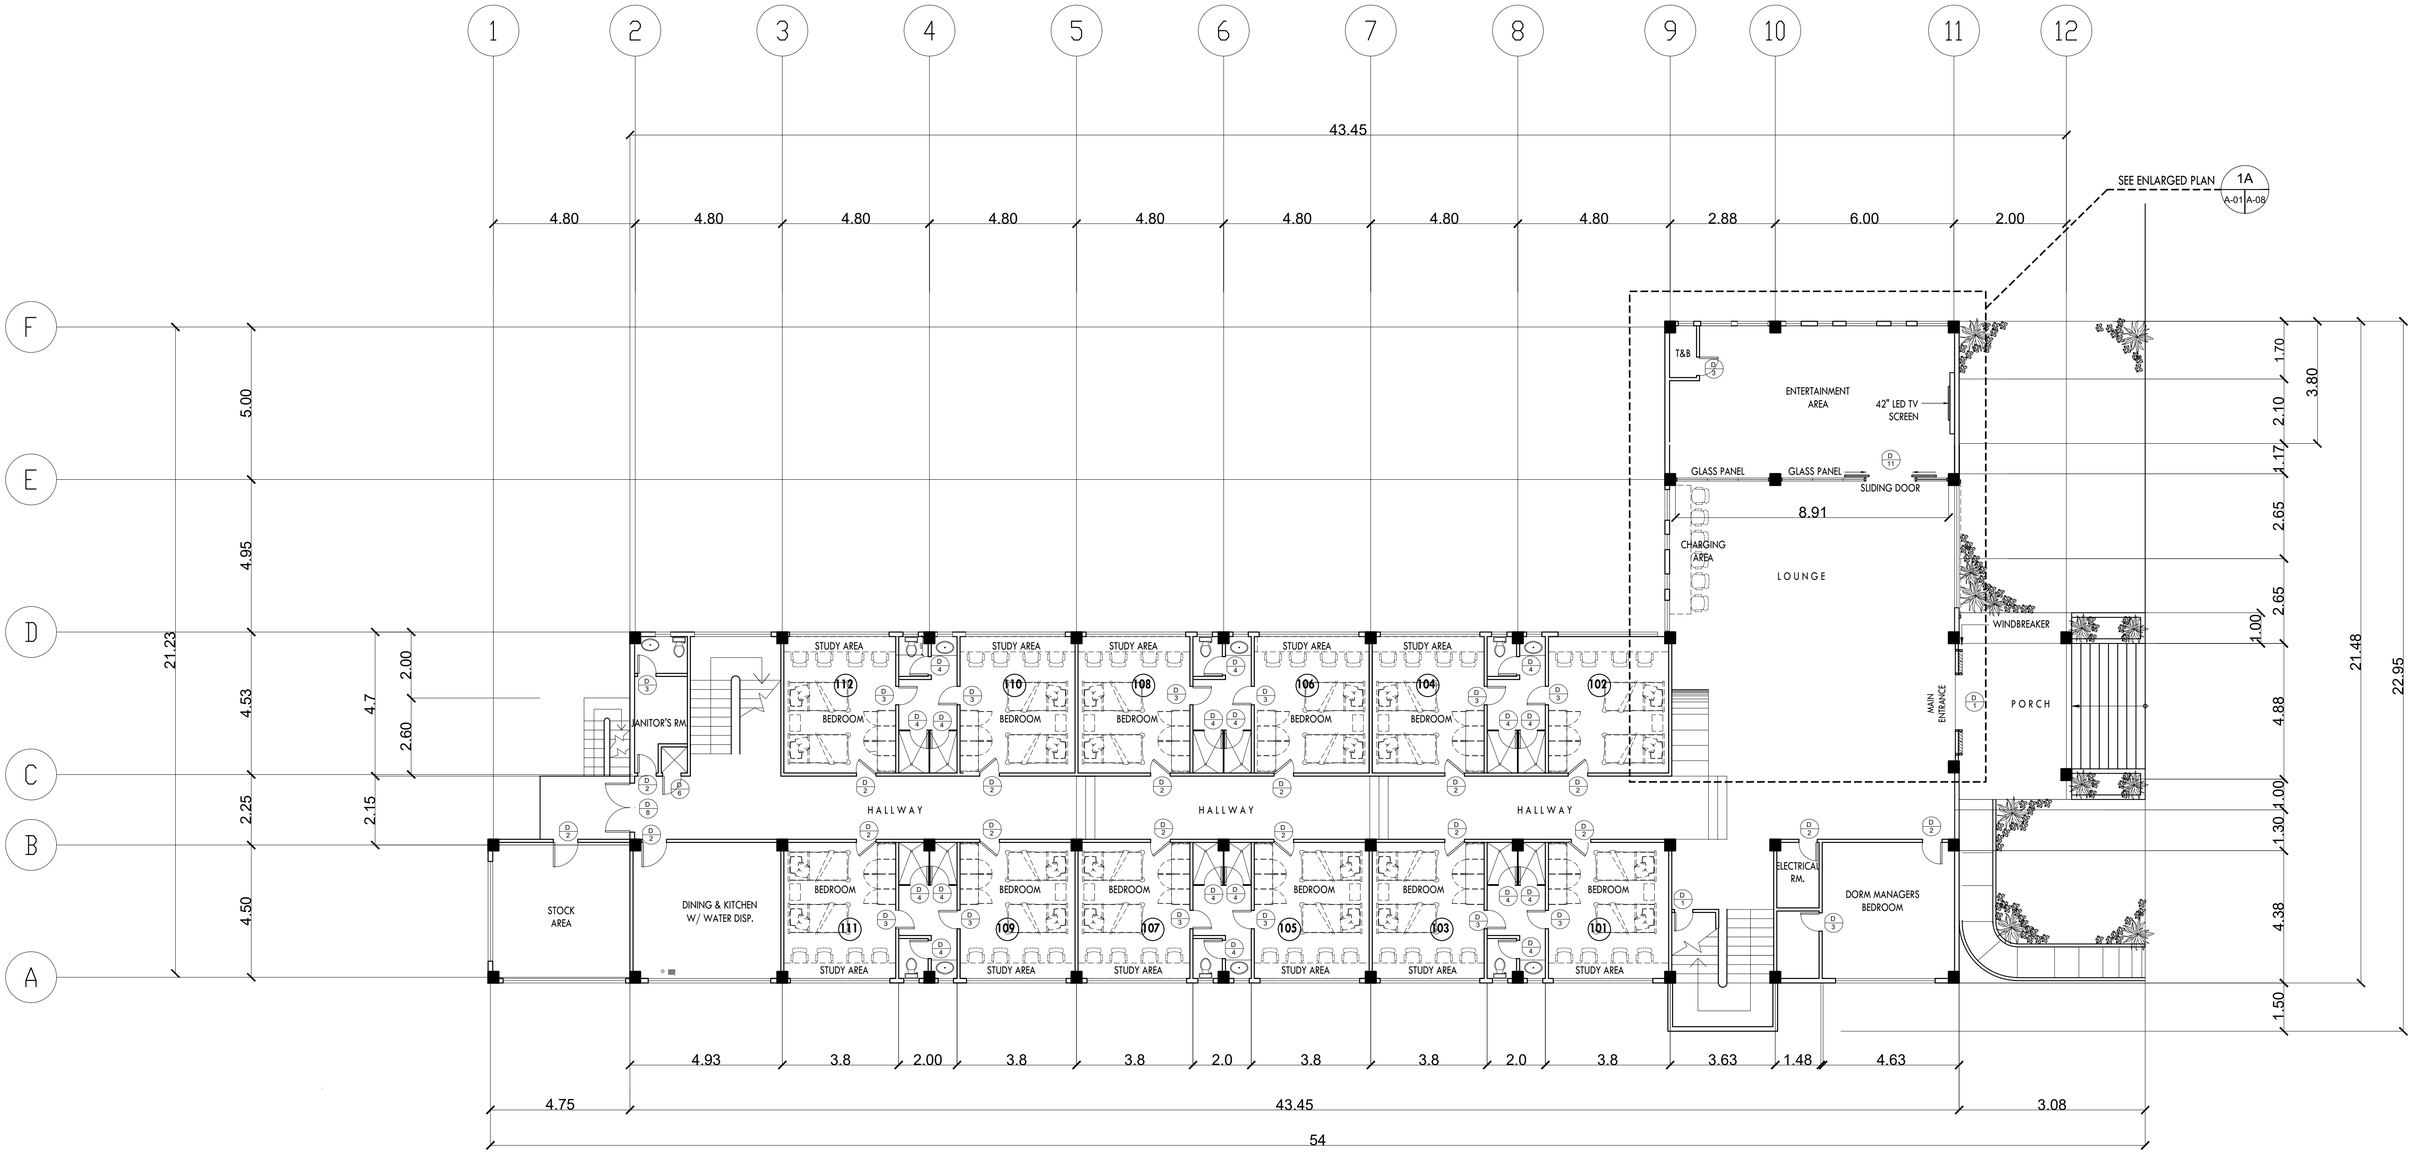

1 GROUND FLOOR PLAN
A-01 A-01
SCLALE 1:100 MTR

OWNER / DEVELOPER	ARCHITECT		SUBMITTED BY:	PROJECT TITLE	SHEET CONTENTS	OWNER	RECOMMENDING APPROVAL:	APPROVED BY:	
Asyana CONSTRUCTION & CONSULTANCY 201, The Levels, Pacific Rim Rd. Contact Number0956-768-2678 Filinvest Alabang, Muntinlupa City Email:ferbal_1@yahoo.com.ph	ARCHITECT PTR NO. : REG. NO. : DATE : PLACE : T.I.N. :		ASYANA CONSTRUCTION CONSULTANCY PROPRIETRESS	**Repair and Improvement of Dormitory Buildings for Boys and Girls (Girl's Dorm)** LOCATION: TAGONGTONG, GOA, CAMARINES SUR	GROUND FLOOR	**PHILIPPINE SCIENCE HIGH SCHOOL BICOL REGION CAMPUS** DEPARTMENT OF SCIENCE AND TECHNOLOGY	JAY P. BASSIG PSHS RESIDENT ENGINEER	ENGR. LORVI B. PAGOROGON, MHWQ DIRECTOR III	

SCALE	AS SHOWN	PROJECT I.D. NO.	
CADD	JP/DANIELLE	2021-10	
CHECKED	FLB	SHEET NO.	TOTAL SHTS.
DATE	10-09-2021	A 01	-
FILE			